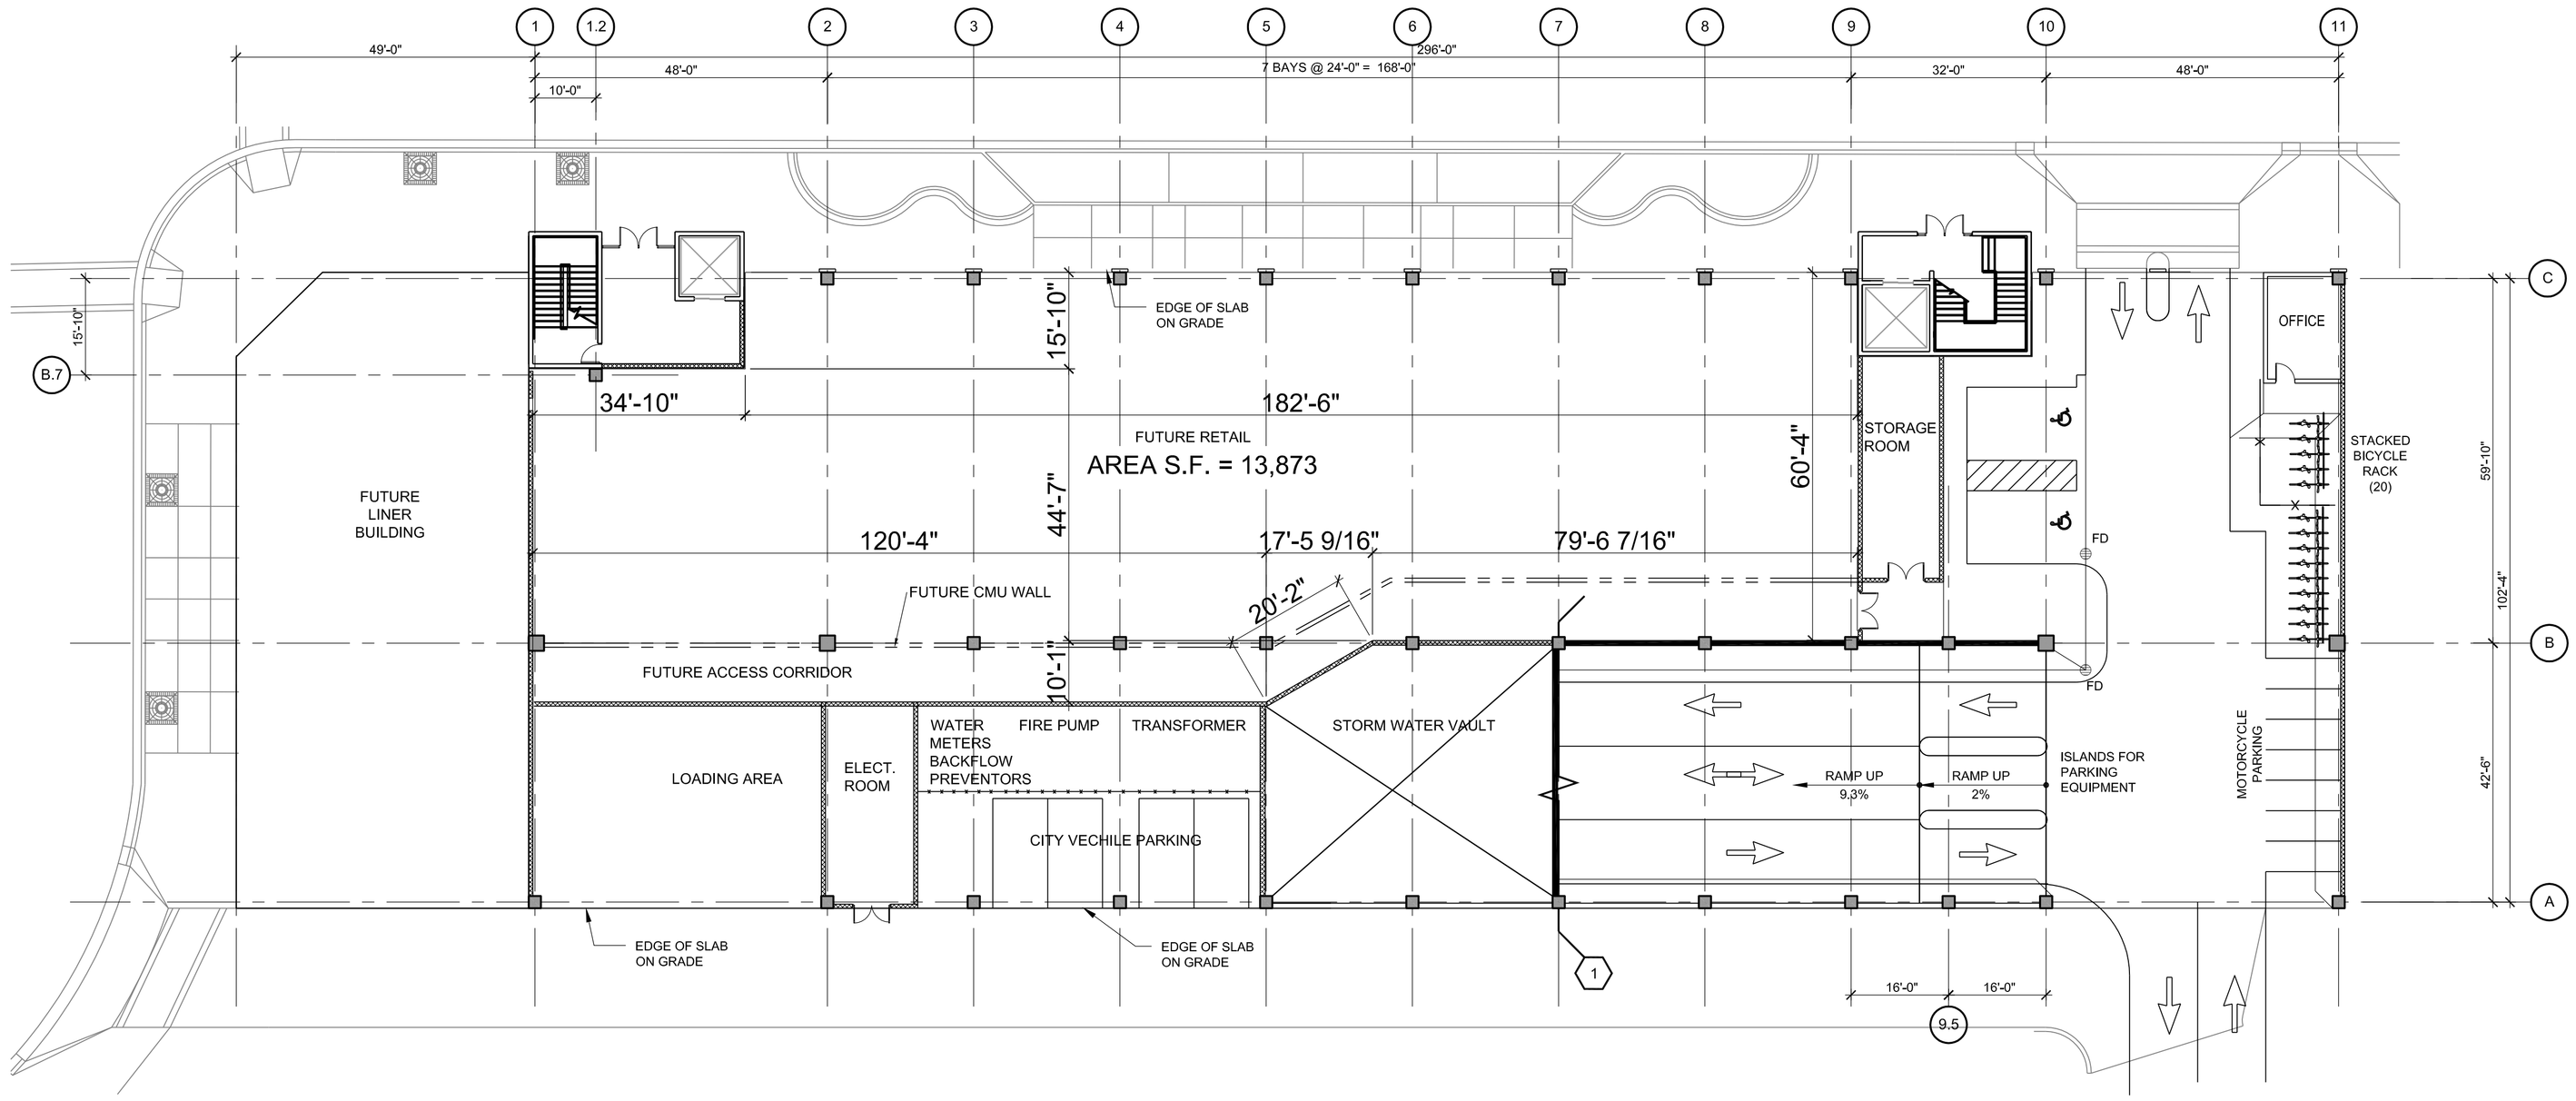

1 GROUND LEVEL STRIPING PLAN

0 8' 16' 32'
1/16" = 1'-0"

(6 SPACES)

NORTH

CAR COUNT PARKING STRUCTURE

9'-0" 90° STANDARD SPACE
12'-0" 90° ACCESSIBLE SPACE

LEVEL	STANDARD	CAR ACCESSIBLE	VAN ACCESSIBLE	TOTAL
GROUND	4	0	2	6
SECOND	65	2	0	67
THIRD	81	2	0	83
FOURTH	81	2	0	83
FIFTH	81	2	0	83
TOP	77	0	0	77
TOTAL	389	8	2	399

CAR COUNT: PROJECTED PARKING REQUIREMENTS

RETAIL 28-32 SPACES

FUTURE LINER BUILDING 40-44 SPACES

NOTES:
1. (7) MOTORCYCLES SPACES AND (20) BICYCLE SPACES ON GROUND LEVEL
2. (4) PARALLEL PARKING SPACES ALONG STATE STREET
3. (14) EXISTING PARKING SPACES ARE LOCATED IN THE ALLEY CONNECTING TO RINGLING BLVD

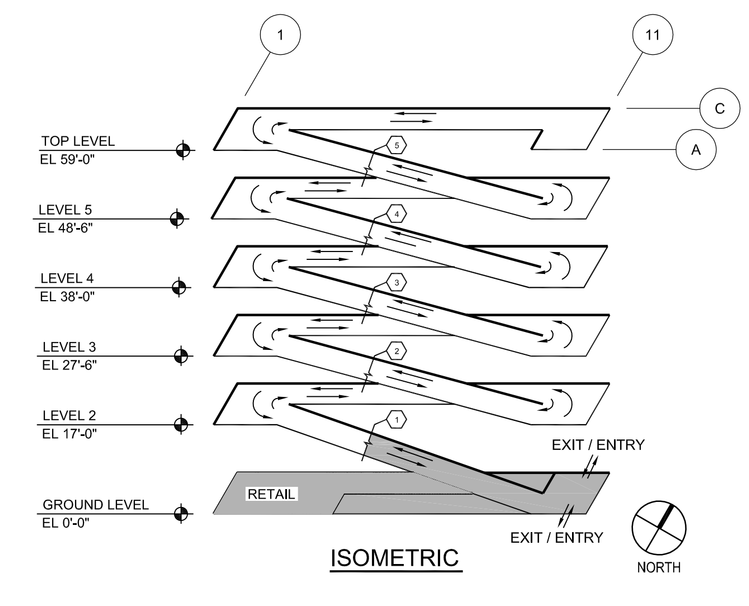

ISOMETRIC

A.D. MORGAN CORPORATION

SEAL:

TO THE BEST OF THE ENGINEER'S KNOWLEDGE, THE PLANS AND SPECIFICATIONS COMPLY WITH THE APPLICABLE MINIMUM BUILDING CODES AND THE APPLICABLE FIRE SAFETY STANDARD

Copyright 2014. All rights reserved. No part of this document may be reproduced in any form or by any means without permission from Walker Parking Consultants/Engineers, Inc.

WALKER PARKING CONSULTANTS
4904 Eisenhower Blvd,
Suite 150
Tampa, FL 33634
813.888.5800 Ph
813.888.5822 Fax
BE-0003840
www.walkerparking.com

STATE STREET
PARKING GARAGE

SARASOTA FLORIDA

NO.	DATE	DESCRIPTION

ISSUED:

PROJECT NO: 15-1948.00
DRAWN BY: MCB
CHECKED BY: EBH
SHEET TITLE:

GROUND LEVEL STRIPING PLAN

A-101

User tabanguil, george Drawing Name:J:\15-1948-00-D-B_State_Street_Pkg_Garo\Acad\05-Arch\1948-A-101.dwg
Layout- A-101 2/21/2014 8:16 AM